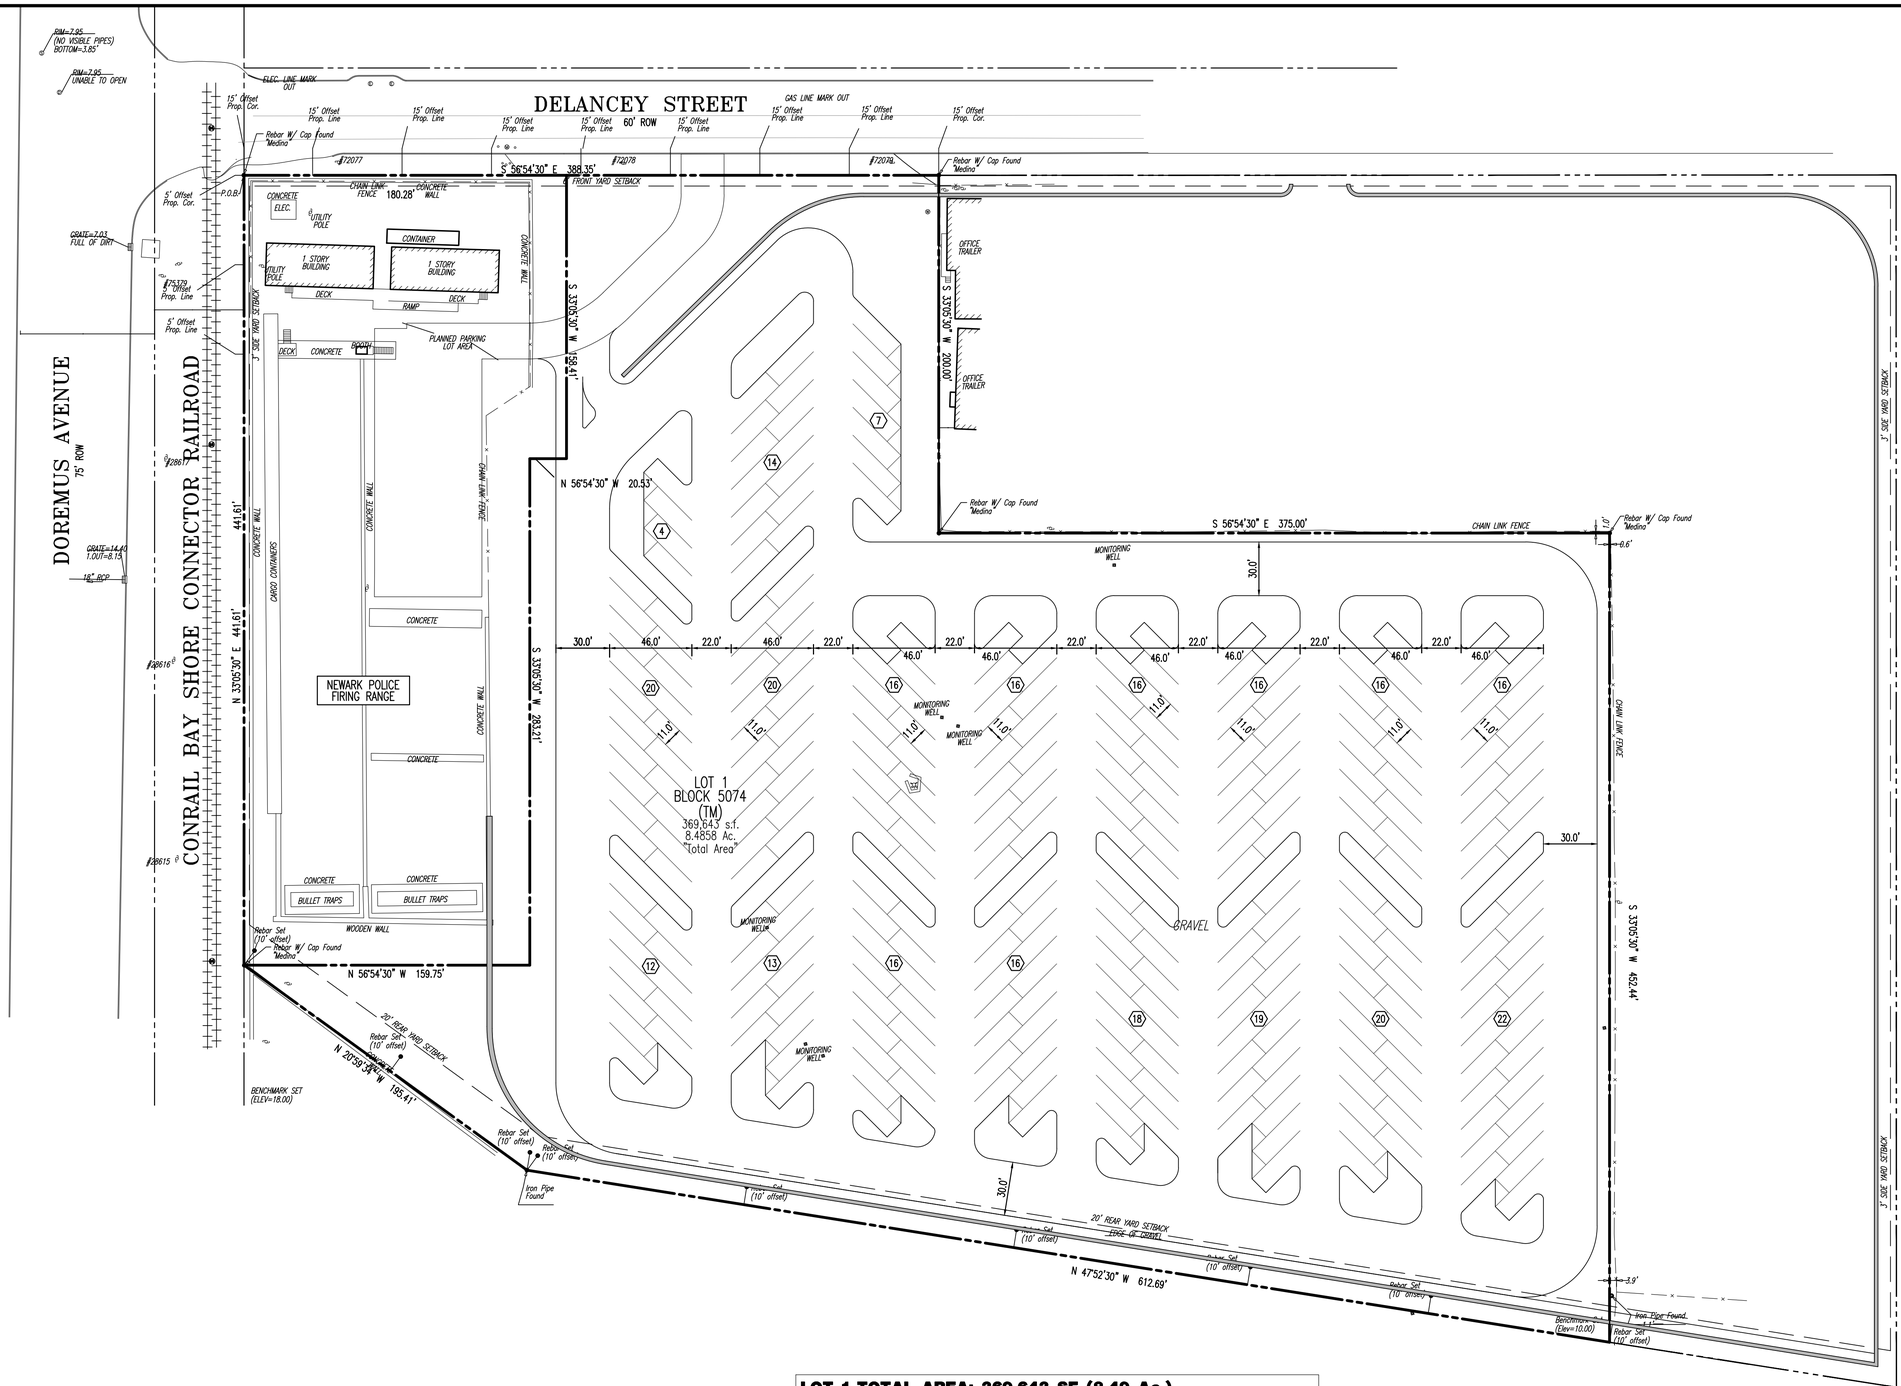

LOT 1 TOTAL AREA: 369,643 SF (8.49 Ac.)
NEWARK POLICE FIRING RANGE AREA: 73,799 SF (1.69 Ac.)
LEASE AREA: 295,844 SF (6.79 Ac.)

GRAPHIC SCALE
−40 0 20 40 80 160
(IN FEET)
1 INCH = 40 FT.

Plotted: 04/09/20 – 4:58 PM, By: dsanderson
File: P:\DEC\PC PROJECTS\1067 Claremont Companies\99-004 Newark\Dwg\Concept\01067990O4CE1.dwg, ----> 01 - PRELIMINARY PLAN

COPYRIGHT © 2020 – DYNAMIC ENGINEERING CONSULTANTS, PC – ALL RIGHTS RESERVED

DYNAMIC ENGINEERING CONSULTANTS, PC (DEC) SURVEY • TRAFFIC

BY	COMMENTS	DATE	REV.

THIS PLAN SET IS FOR PERMITTING PURPOSES ONLY AND MAY NOT BE USED FOR CONSTRUCTION

DRAWN BY: DJS | DESIGNED BY: TFD | CHECKED BY: BTS | CHECKED BY: –

PROJECT: **CLAREMONT COMPANIES**
PROPOSED WAREHOUSE
BLOCK 5074, LOT 1
704-738 DOREMUS AVENUE
CITY OF NEWARK, ESSEX COUNTY, NEW JERSEY

811 Know what's below Call before you dig.
PROTECT YOURSELF
ALL STATES REQUIRE NOTIFICATION OF EXCAVATORS, DESIGNERS, OR ANY PERSON PREPARING TO DISTURB THE EARTH'S SURFACE ANYWHERE IN ANY STATE.
FOR STATE SPECIFIC DIRECT PHONE NUMBERS VISIT: WWW.CALL811.COM

DYNAMIC ENGINEERING
LAND DEVELOPMENT CONSULTING • PERMITTING
GEOTECHNICAL • ENVIRONMENTAL
TRAFFIC • SURVEY • PLANNING & ZONING
50 Park Place, Mezzanine Level
Newark, NJ 07102
T: 973.755.7200
Offices conveniently located at:
Lake Como, New Jersey • T: 732.974.0198
Chester, New Jersey • T: 908.879.9229
Newark, New Jersey • T: 973.755.7200
Toms River, New Jersey • T: 732.974.0198
Newtown, Pennsylvania • T: 267.685.0276
Allen, Texas • T: 972.534.2100
Houston, Texas • T: 281.799.4400
Austin, Texas • T: 512.646.2646
Delray Beach, Florida • T: 561.921.8570
www.dynamicec.com

BRETT W. SKAPINETZ
PROFESSIONAL ENGINEER
NEW JERSEY LICENSE No. 41985

TIAGO F. DUARTE
PROFESSIONAL ENGINEER
NEW JERSEY LICENSE No. 52588

TITLE: **PRELIMINARY PLAN**

SCALE: (H) 1"=40' (V) | DATE: 04/09/2020
PROJECT No: 1067-99-004

SHEET No: 1 OF 1 | Rev. #: 0